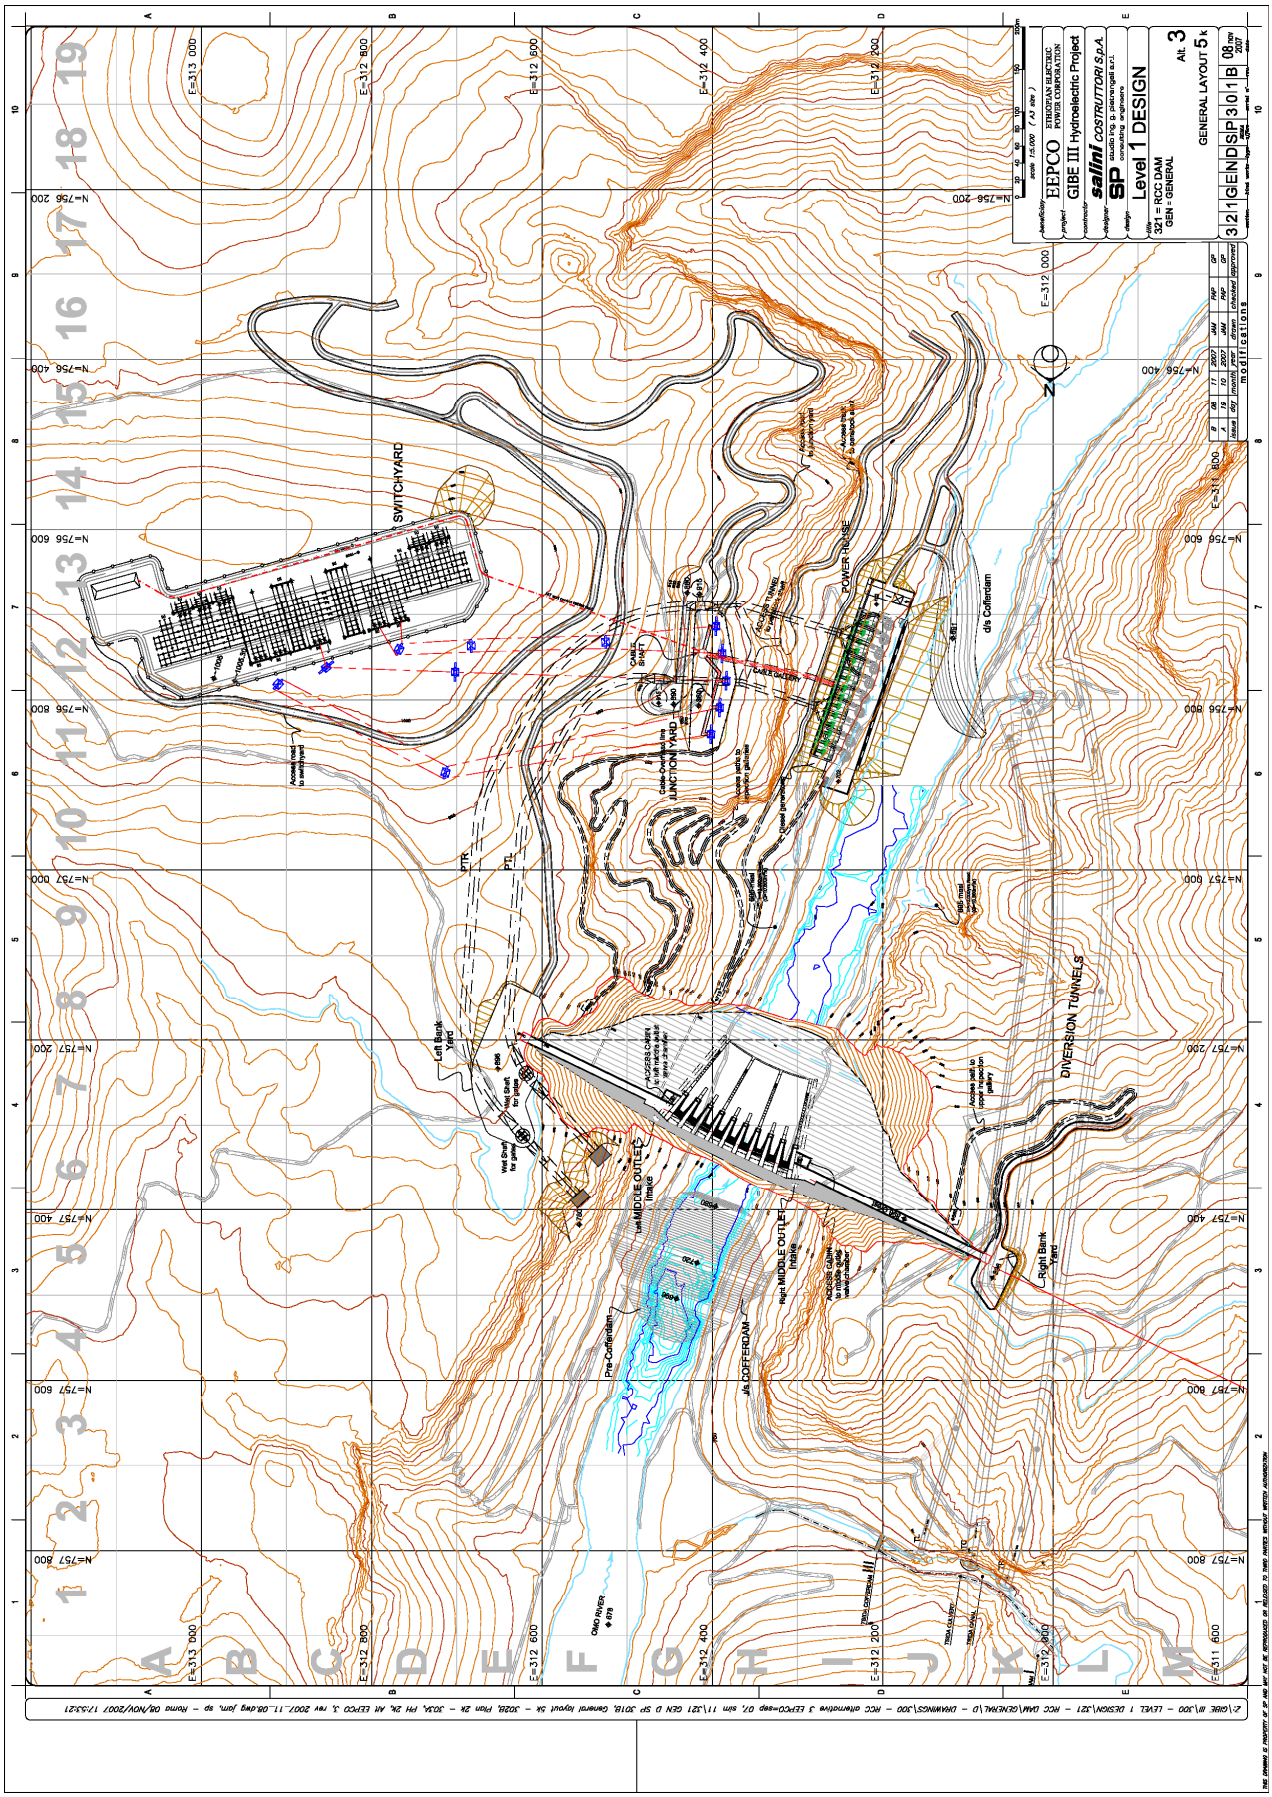
EEPCO
ETHIOPIAN ELECTRIC POWER CORPORATION
GIBE III Hydroelectric Project
COSTRUTTORI S.p.A.
Level 1 DESIGN
321 = RCC DAM
GEN = GENERAL
GENERAL LAYOUT 5 k
Alt. 3
SWITCHYARD
POWER HOUSE
d/s Cofferdam
DIVERSION TUNNELS
Left Bank Yard
Right Bank Yard
Pre-Cofferdam
d/s COFFERDAM
Left MIDDLE OUTLET Intake
Right MIDDLE OUTLET Intake
Omo RIVER
Access road to switchyard
PTR
PTL
Left Shaft for gates
Right Shaft for gates
Cable SHAFT
Cable GALLERY
Cable SWITCHYARD
Cable POWER HOUSE
Cable TUNNEL
Cable GALLERY
Cable TUNNEL
Cable TUNNEL
Cable TUNNEL